


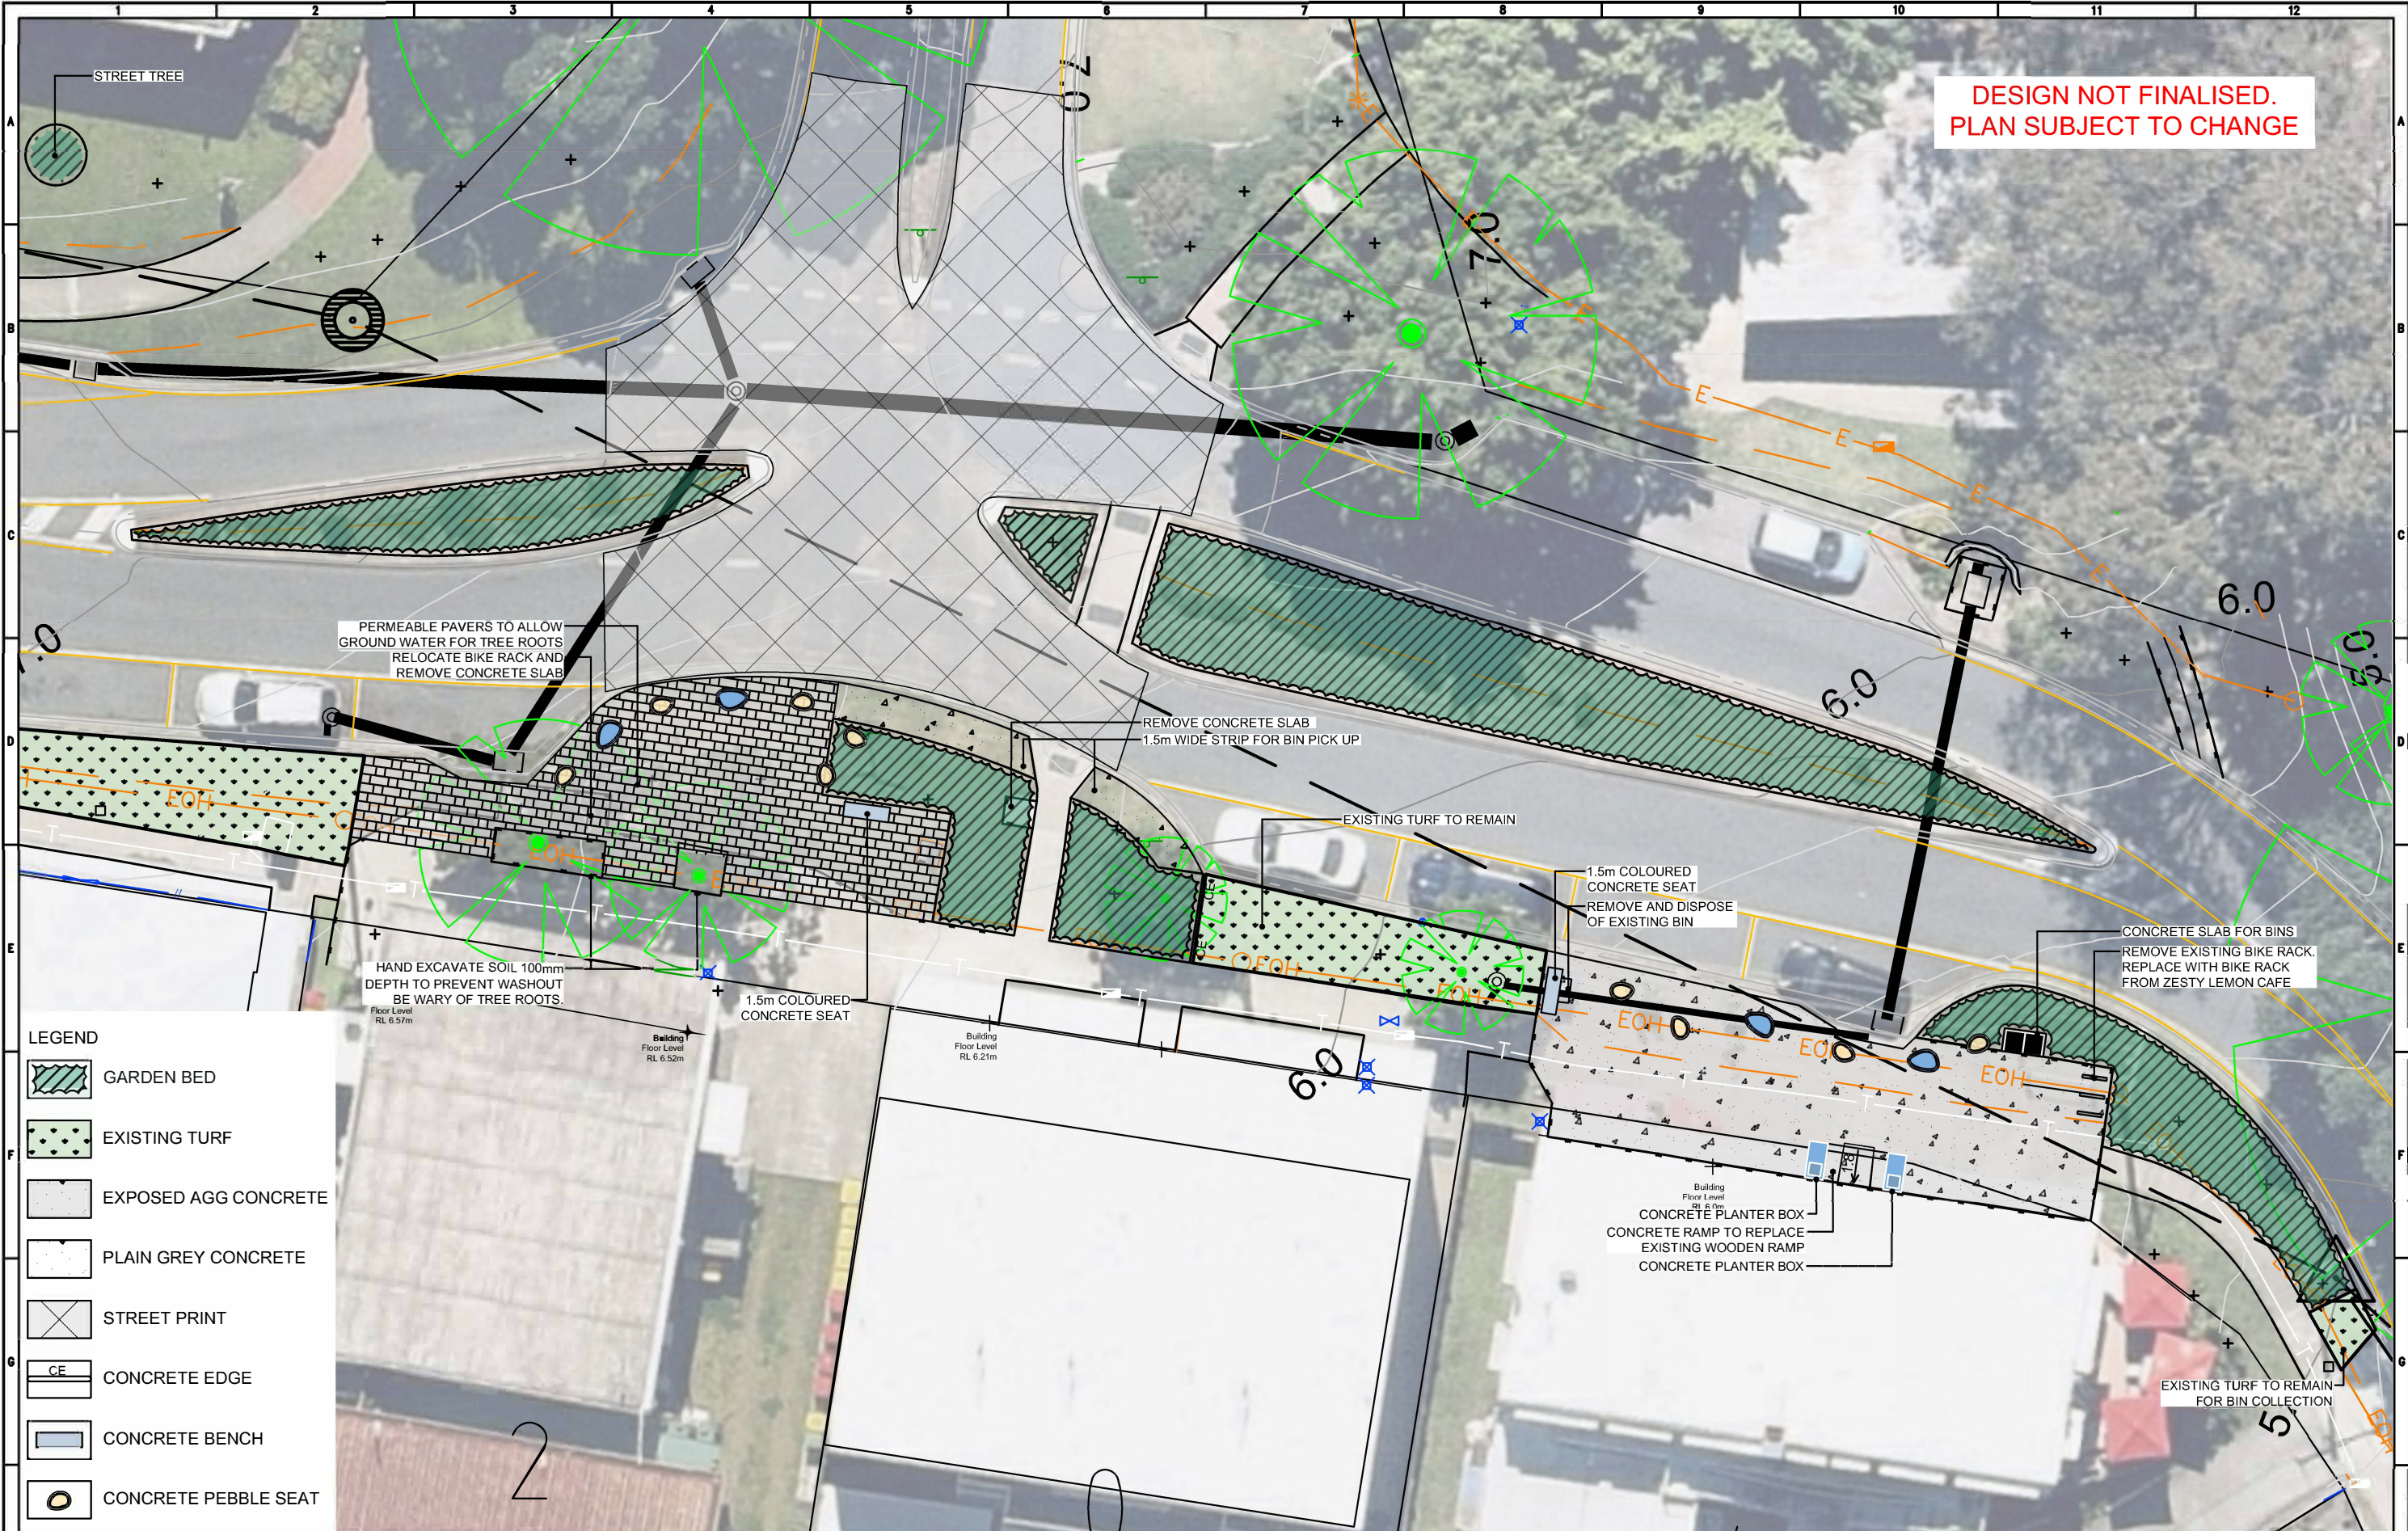

ISSUE		PROJECT INFORMATION		AUTHORISATION		PROJECT DESCRIPTION		DRAWING NUMBER	
Original Issue Date: 16-04-24		114316 Project Number	##### Survey Number	RPEQ (Drainage) Date		DECEPTION BAY - BAYVIEW TCE STREETSCAPE IMPROVEMENTS - LANDSCAPE FINISHES PLAN		#####- Drawing Number	Rev.
50% FOR COMMENT ONLY NOT FOR CONSTRUCTION		Coordinator CA Team Leader CB Designer Checked	MGA (GDA 94) Zone 56 SF 0.9996 Horizontal	Project Responsible Date		Scales 0 5m		Drawing 3 of 4 Original Plan Size A1	
						CITY OF MORETON BAY			