


**Beverley Court Park 'kick n throw' - option 1 - Moderate Changes**

- 1 Beverley Court Park playground to remain
- 2 Beverley Court Park fitness node to remain
- 3 Reduced 'kick n throw' space
- 4 Proposed sandstone block seating
- 5 Proposed mounded planting with grasses and shade trees
- 6 Infill planting to expanded garden beds
- 7 Existing fence to remain

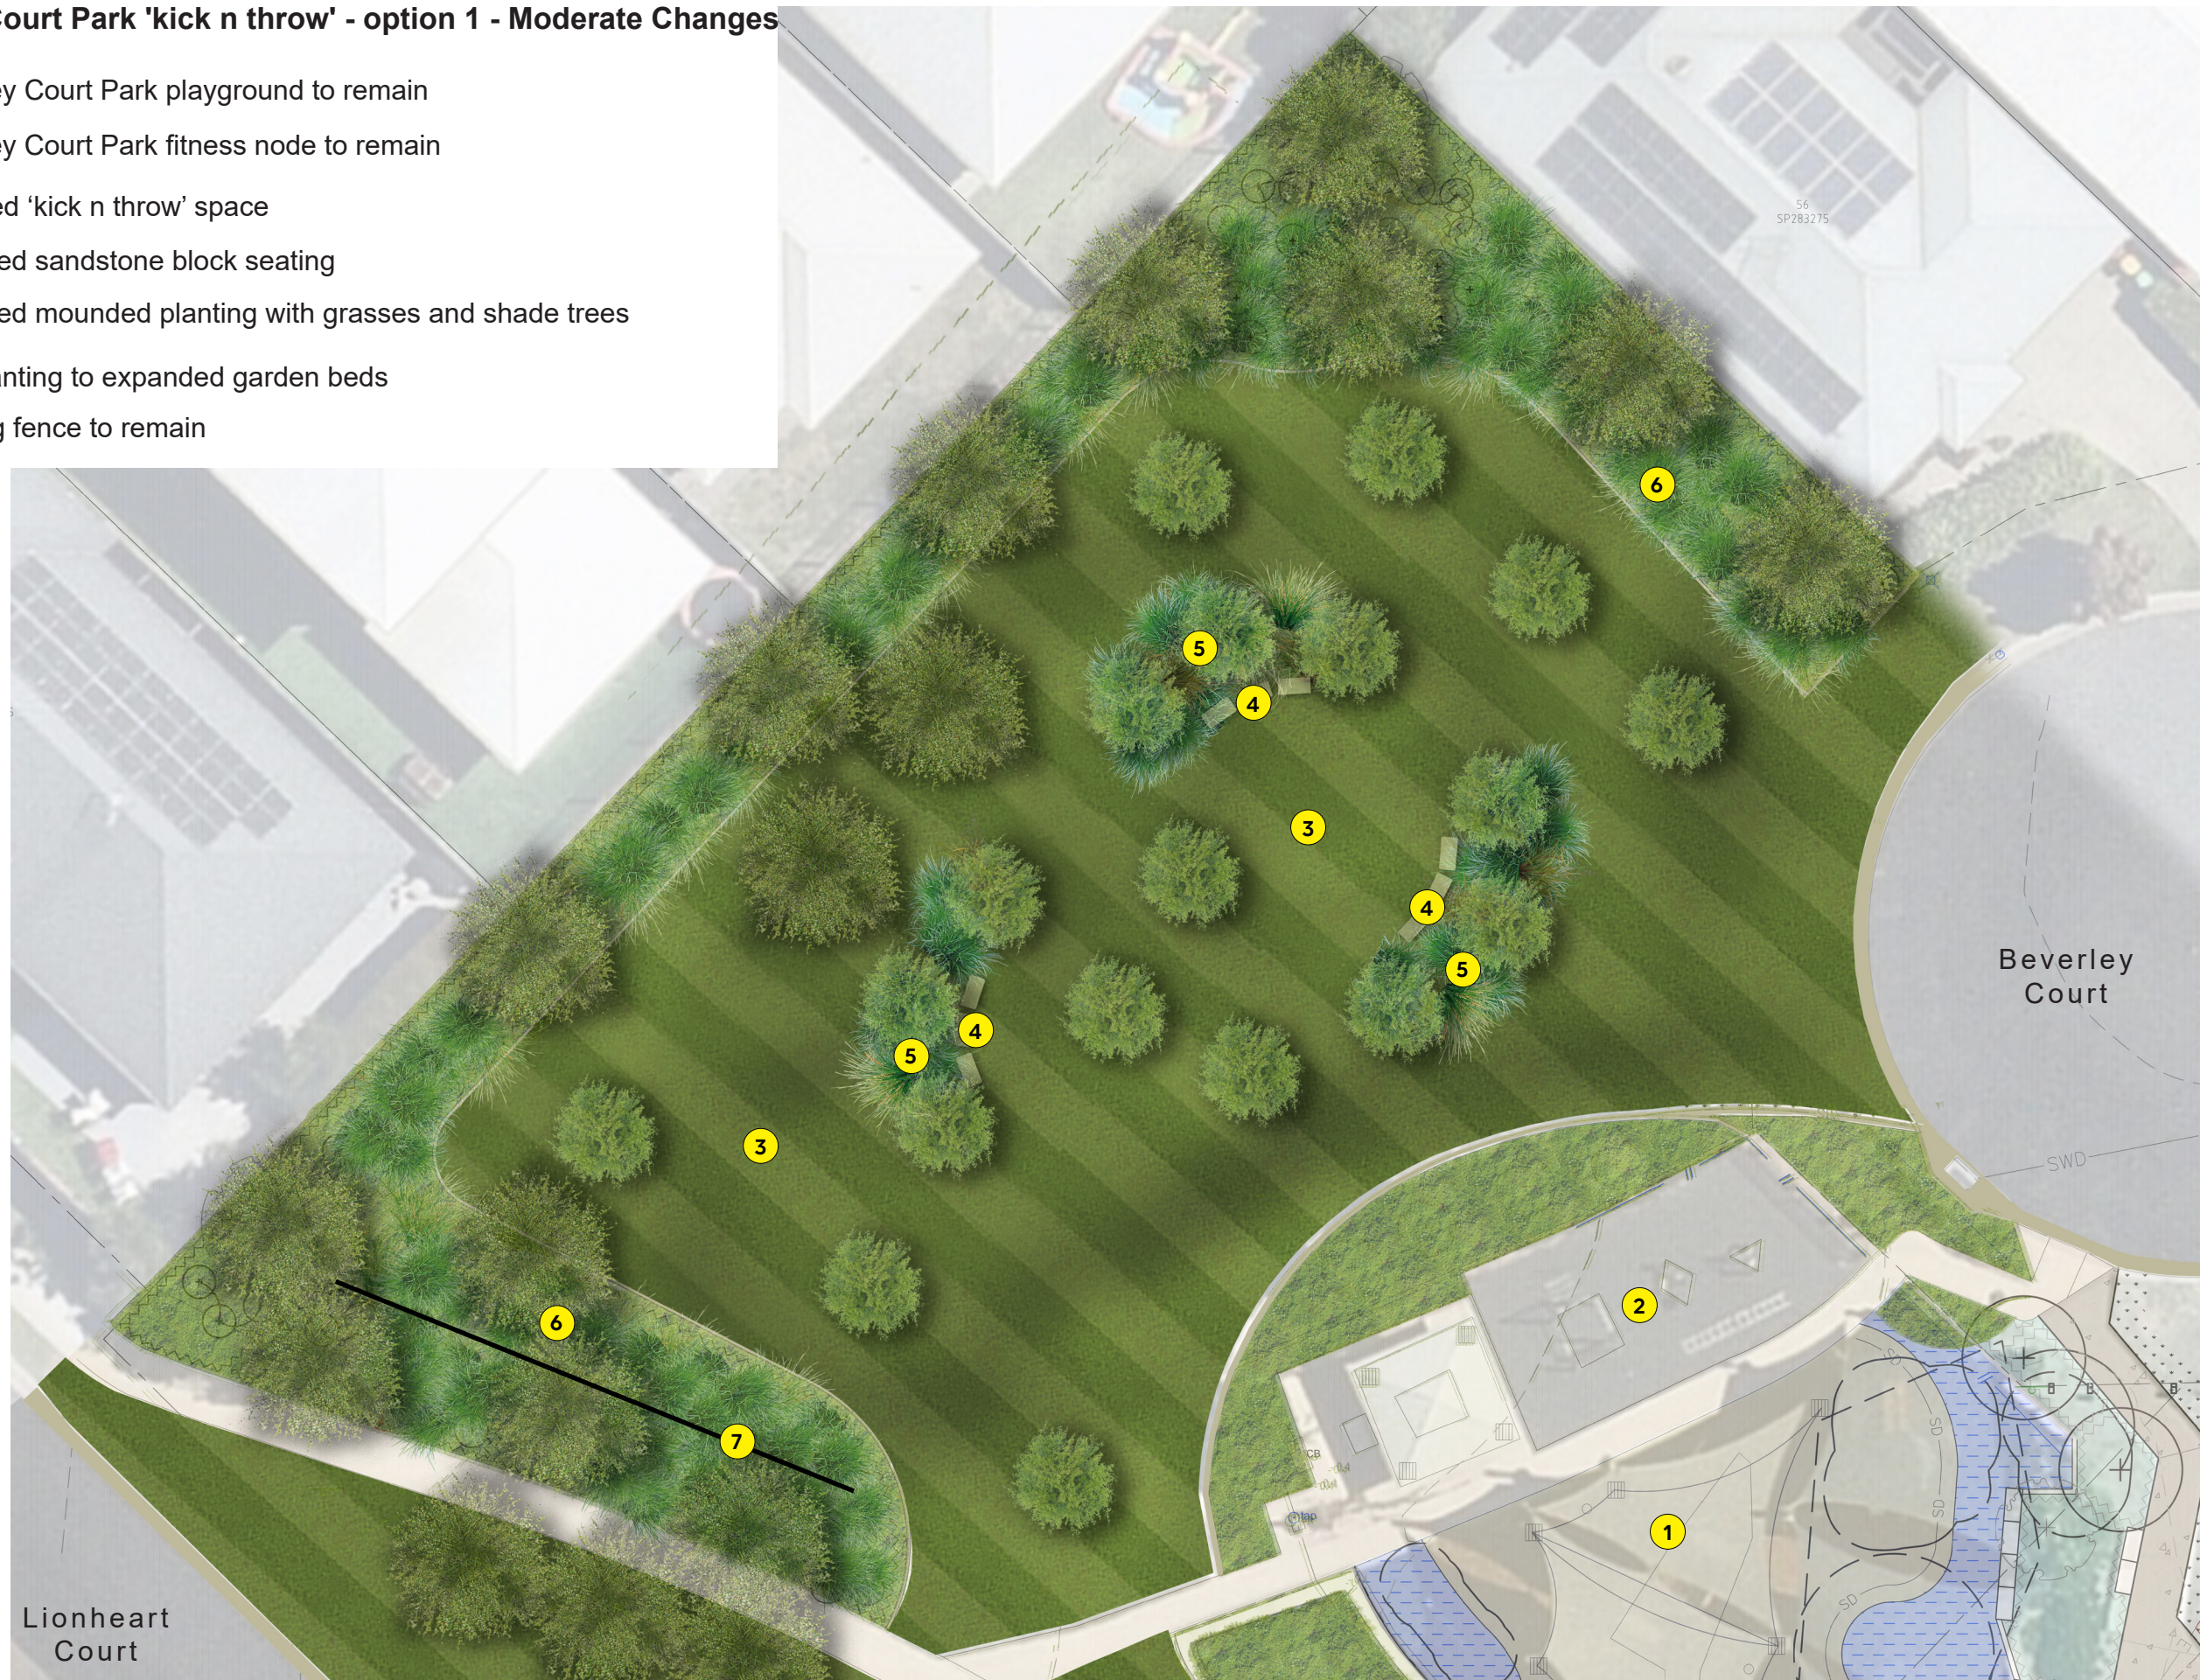

**CONCEPT**  
**FOR DISCUSSION ONLY**

0mm 1000 2000 3000 4000 1:100 AT A1  
1:200 AT A3  
0mm 500 1000 1500 2000 1:50 AT A1  
1:100 AT A3

Scales

**BEVERLEY  
COURT PARK,  
GRIFFIN**

**KICK N THROW**

**OPTION 1**

DRAWING NUMBER

**AK**  
Designer


Original Issue Date

Drawing 1 of

Original Plan Size **A1**

Beverley Court Park 'kick n throw' - option 2 - Minor Changes

- 1 Beverley Court Park playground to remain
- 2 Beverley Court Park fitness node to remain
- 3 Beverley Court Park 'kick n throw' space to remain
- 4 Infill planting to expanded garden beds
- 5 Existing fence to remain

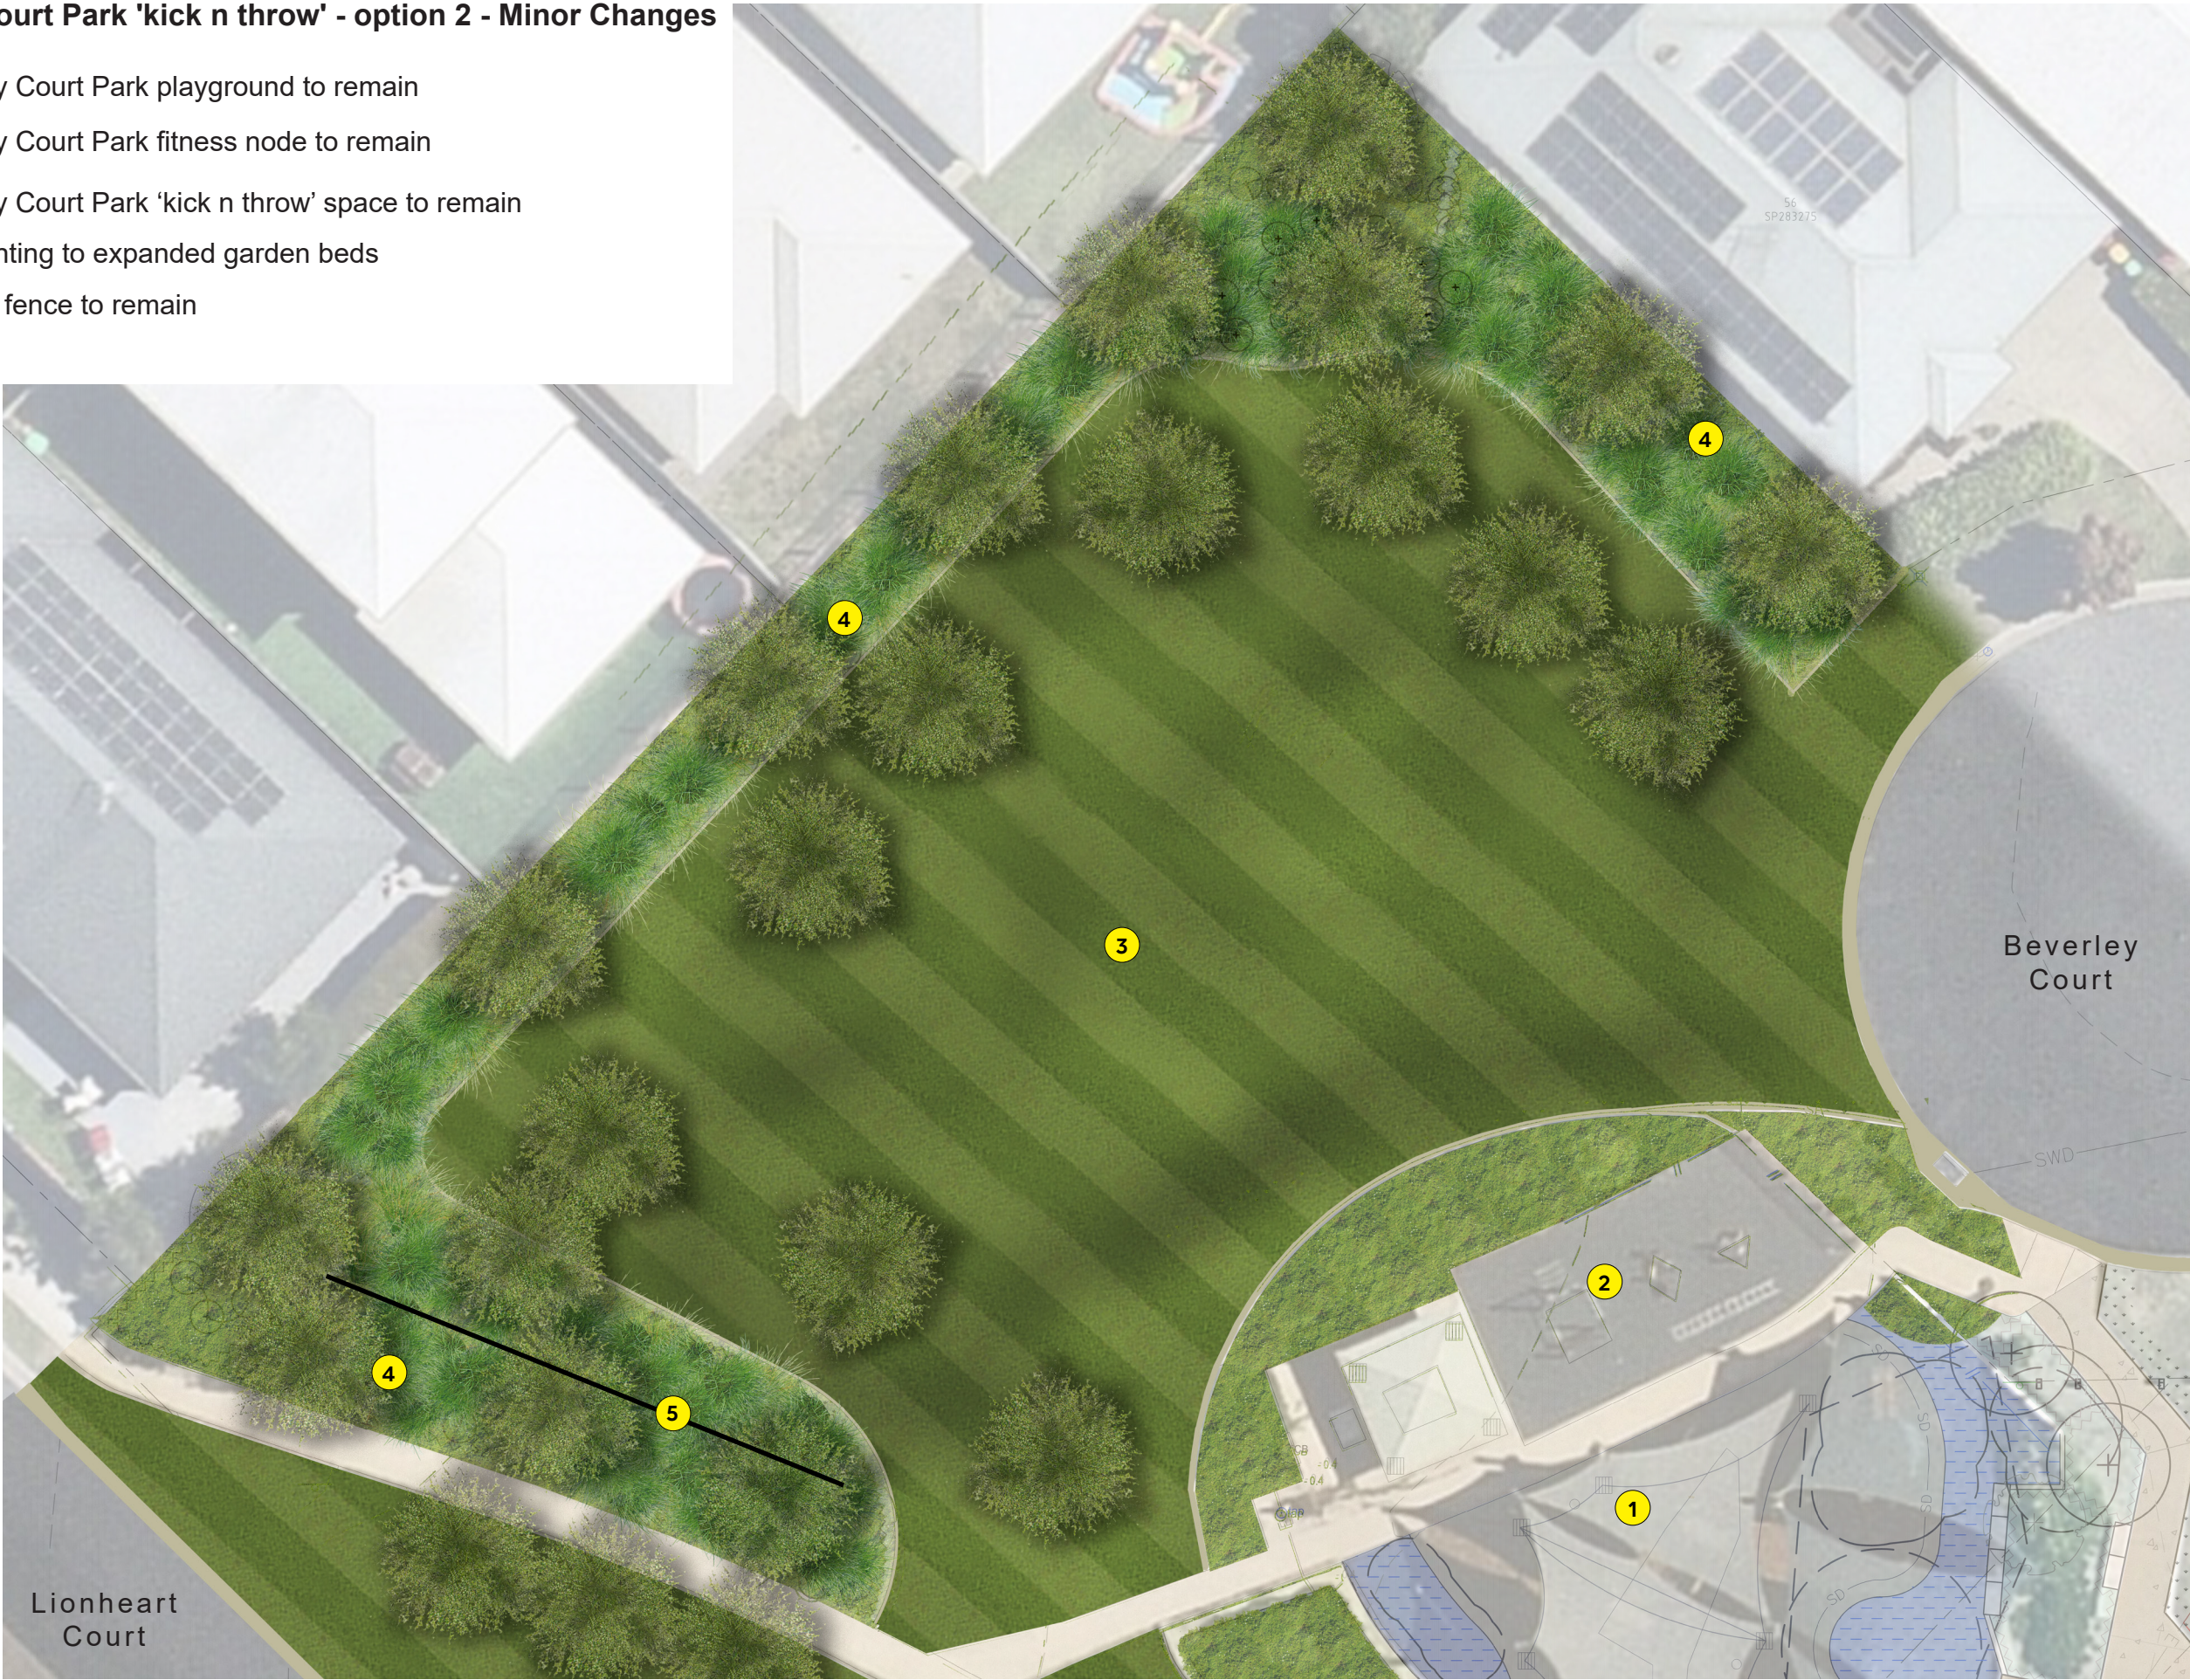

**CONCEPT**  
**FOR DISCUSSION ONLY**

0mm 1000 2000 3000 4000 1:100 AT A1  
1:200 AT A3  
0mm 500 1000 1500 2000 1:50 AT A1  
1:100 AT A3  
Scales

BEVERLEY  
COURT PARK,  
GRIFFIN

KICK N THROW

OPTION 2

DRAWING NUMBER

AK  
Designer Original Issue Date

Drawing 1 of Original Plan Size A1