
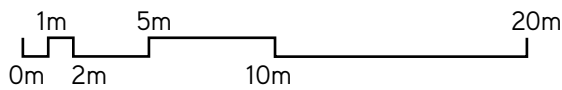


CONCEPT DESIGN

AMENITY WORKS

- 1 Connective Path Network
- 2 Proposed Garden Beds and Specimen Trees
- 3 Shaded Viewing/Seating
- 4 Youth 'Hang-out' Space with Feature Seating
- 5 Existing Community Building
- 6 Existing Toilet Block
- 7 Refurbished Basketball Court
- 8 Pumptrack
- 9 Skatepark

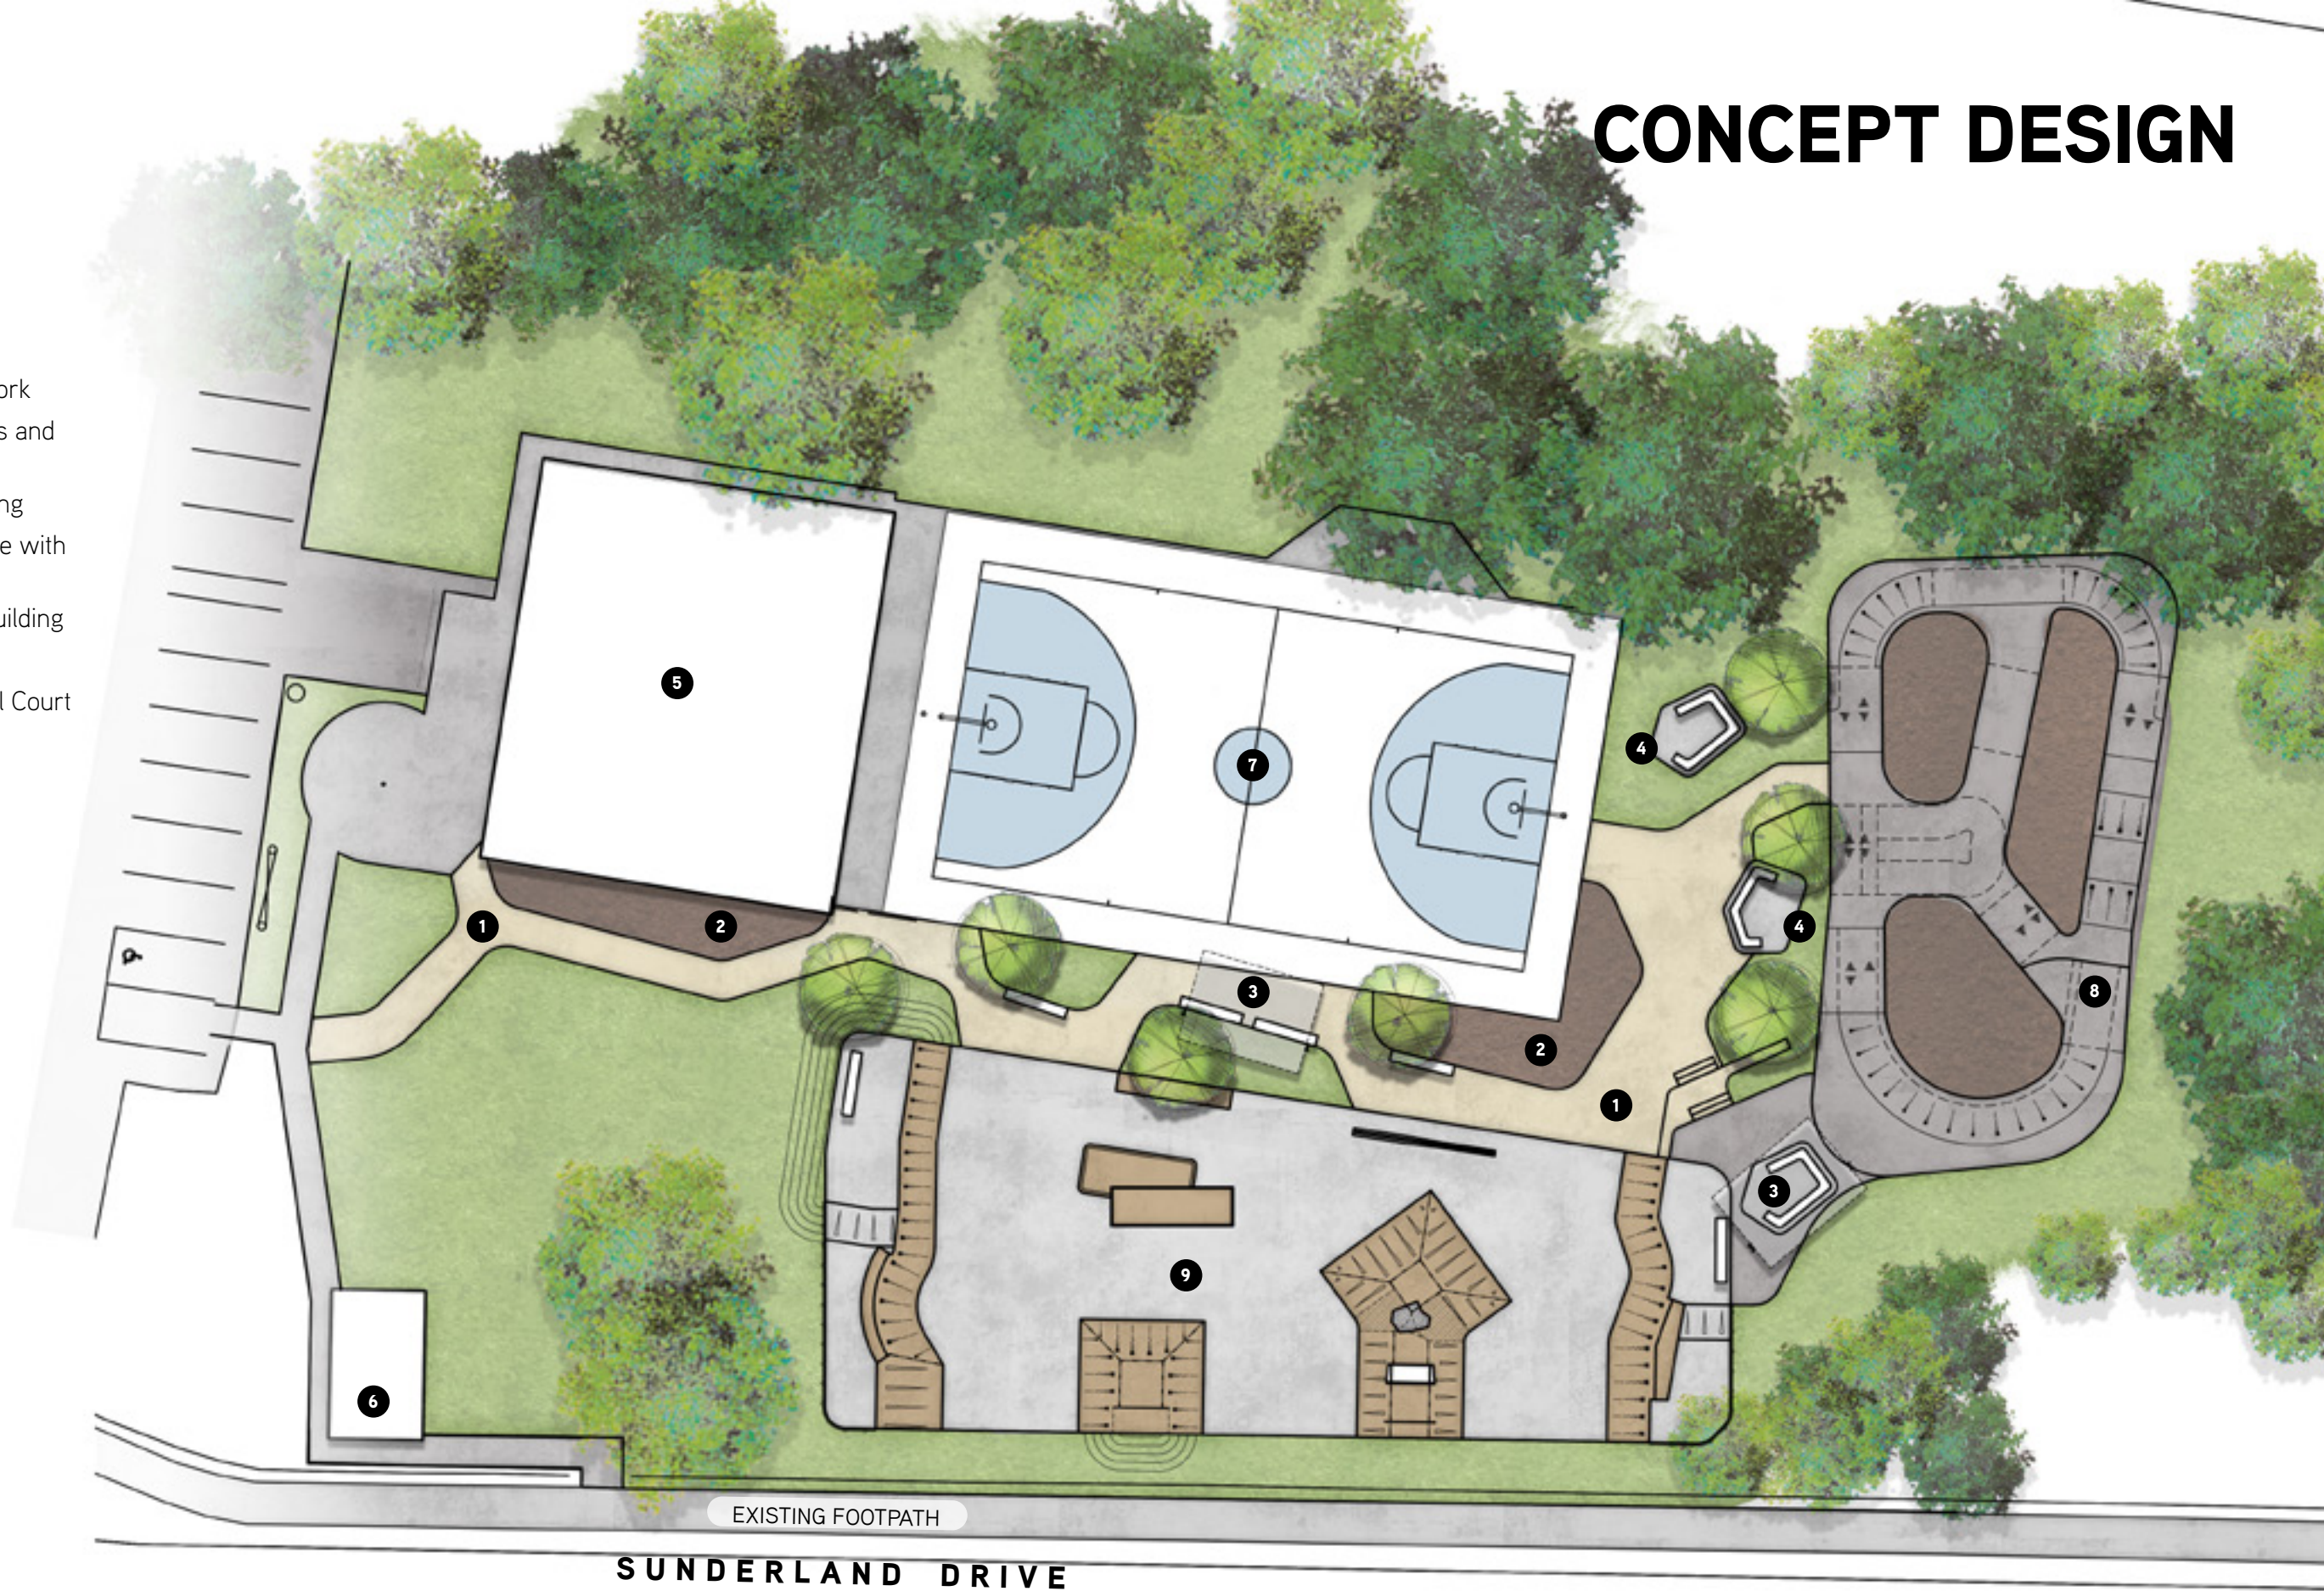

CONCEPT DESIGN

LEGEND

SKATE WORKS

- 1 0.9m (3ft) Quarter
- 2 1.5m (5ft) Quarter Extension Hip
- 3 1.2m Flat bank
- 4 0.35m Ledge
- 5 Stacked Manual Pads
- 6 1.05m (3.5ft) Box Jump
w/ 4ft mogul
- 7 Flat Rail (Kinked w/ wallie sides)
- 8 0.6m Pyramid
- 9 Wallie / Gap Rock
- 10 Ledge between Flat Banks
- 11 Rail between Flat Banks
- 12 1.8m (6ft) Quarter Extension Hip
- 13 1.35m (4.5ft) Quarter

