

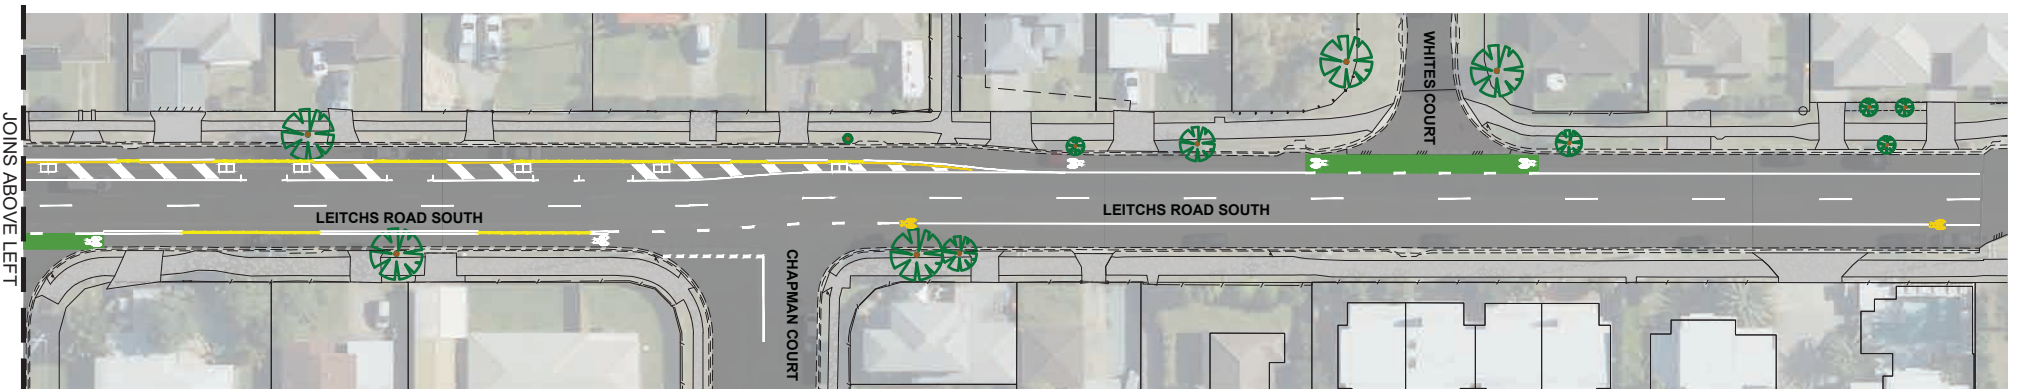


# Leitchs Road South Improvement Project

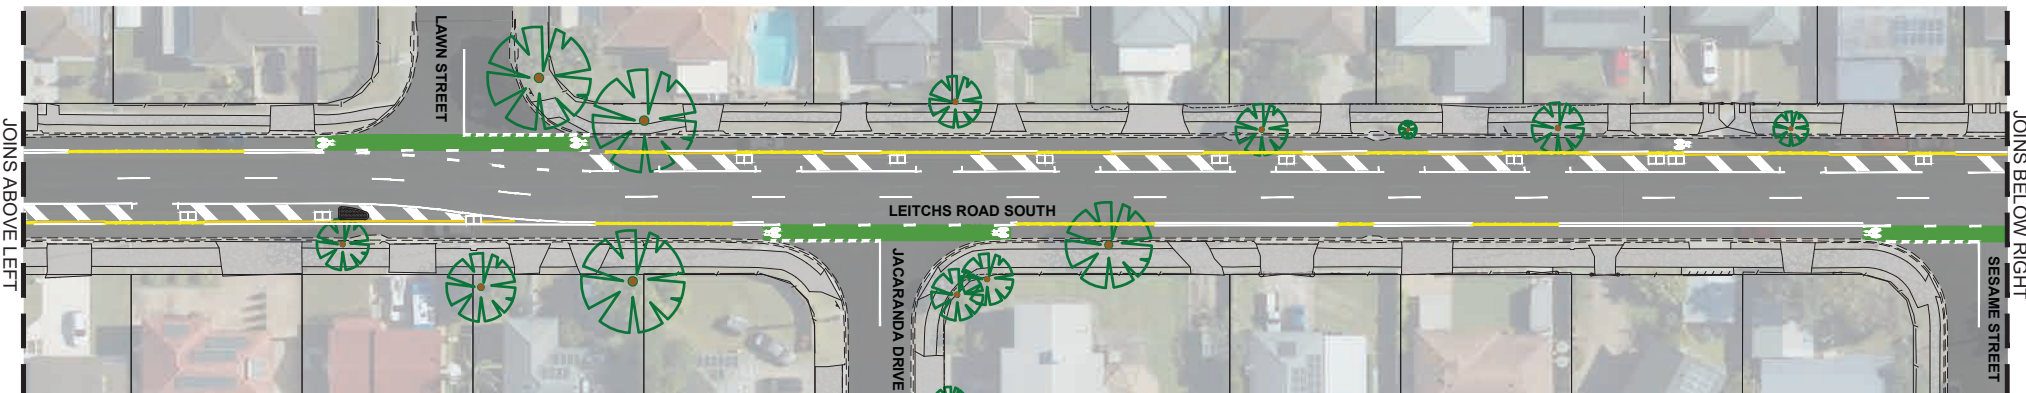

## LEGEND

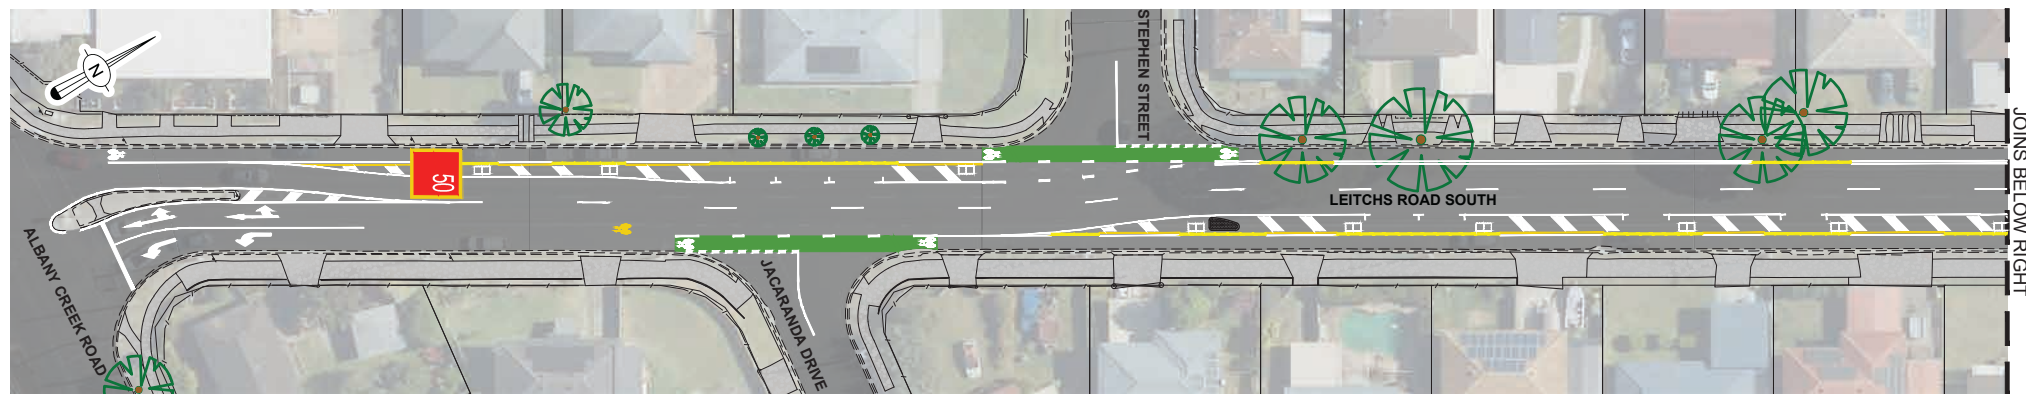